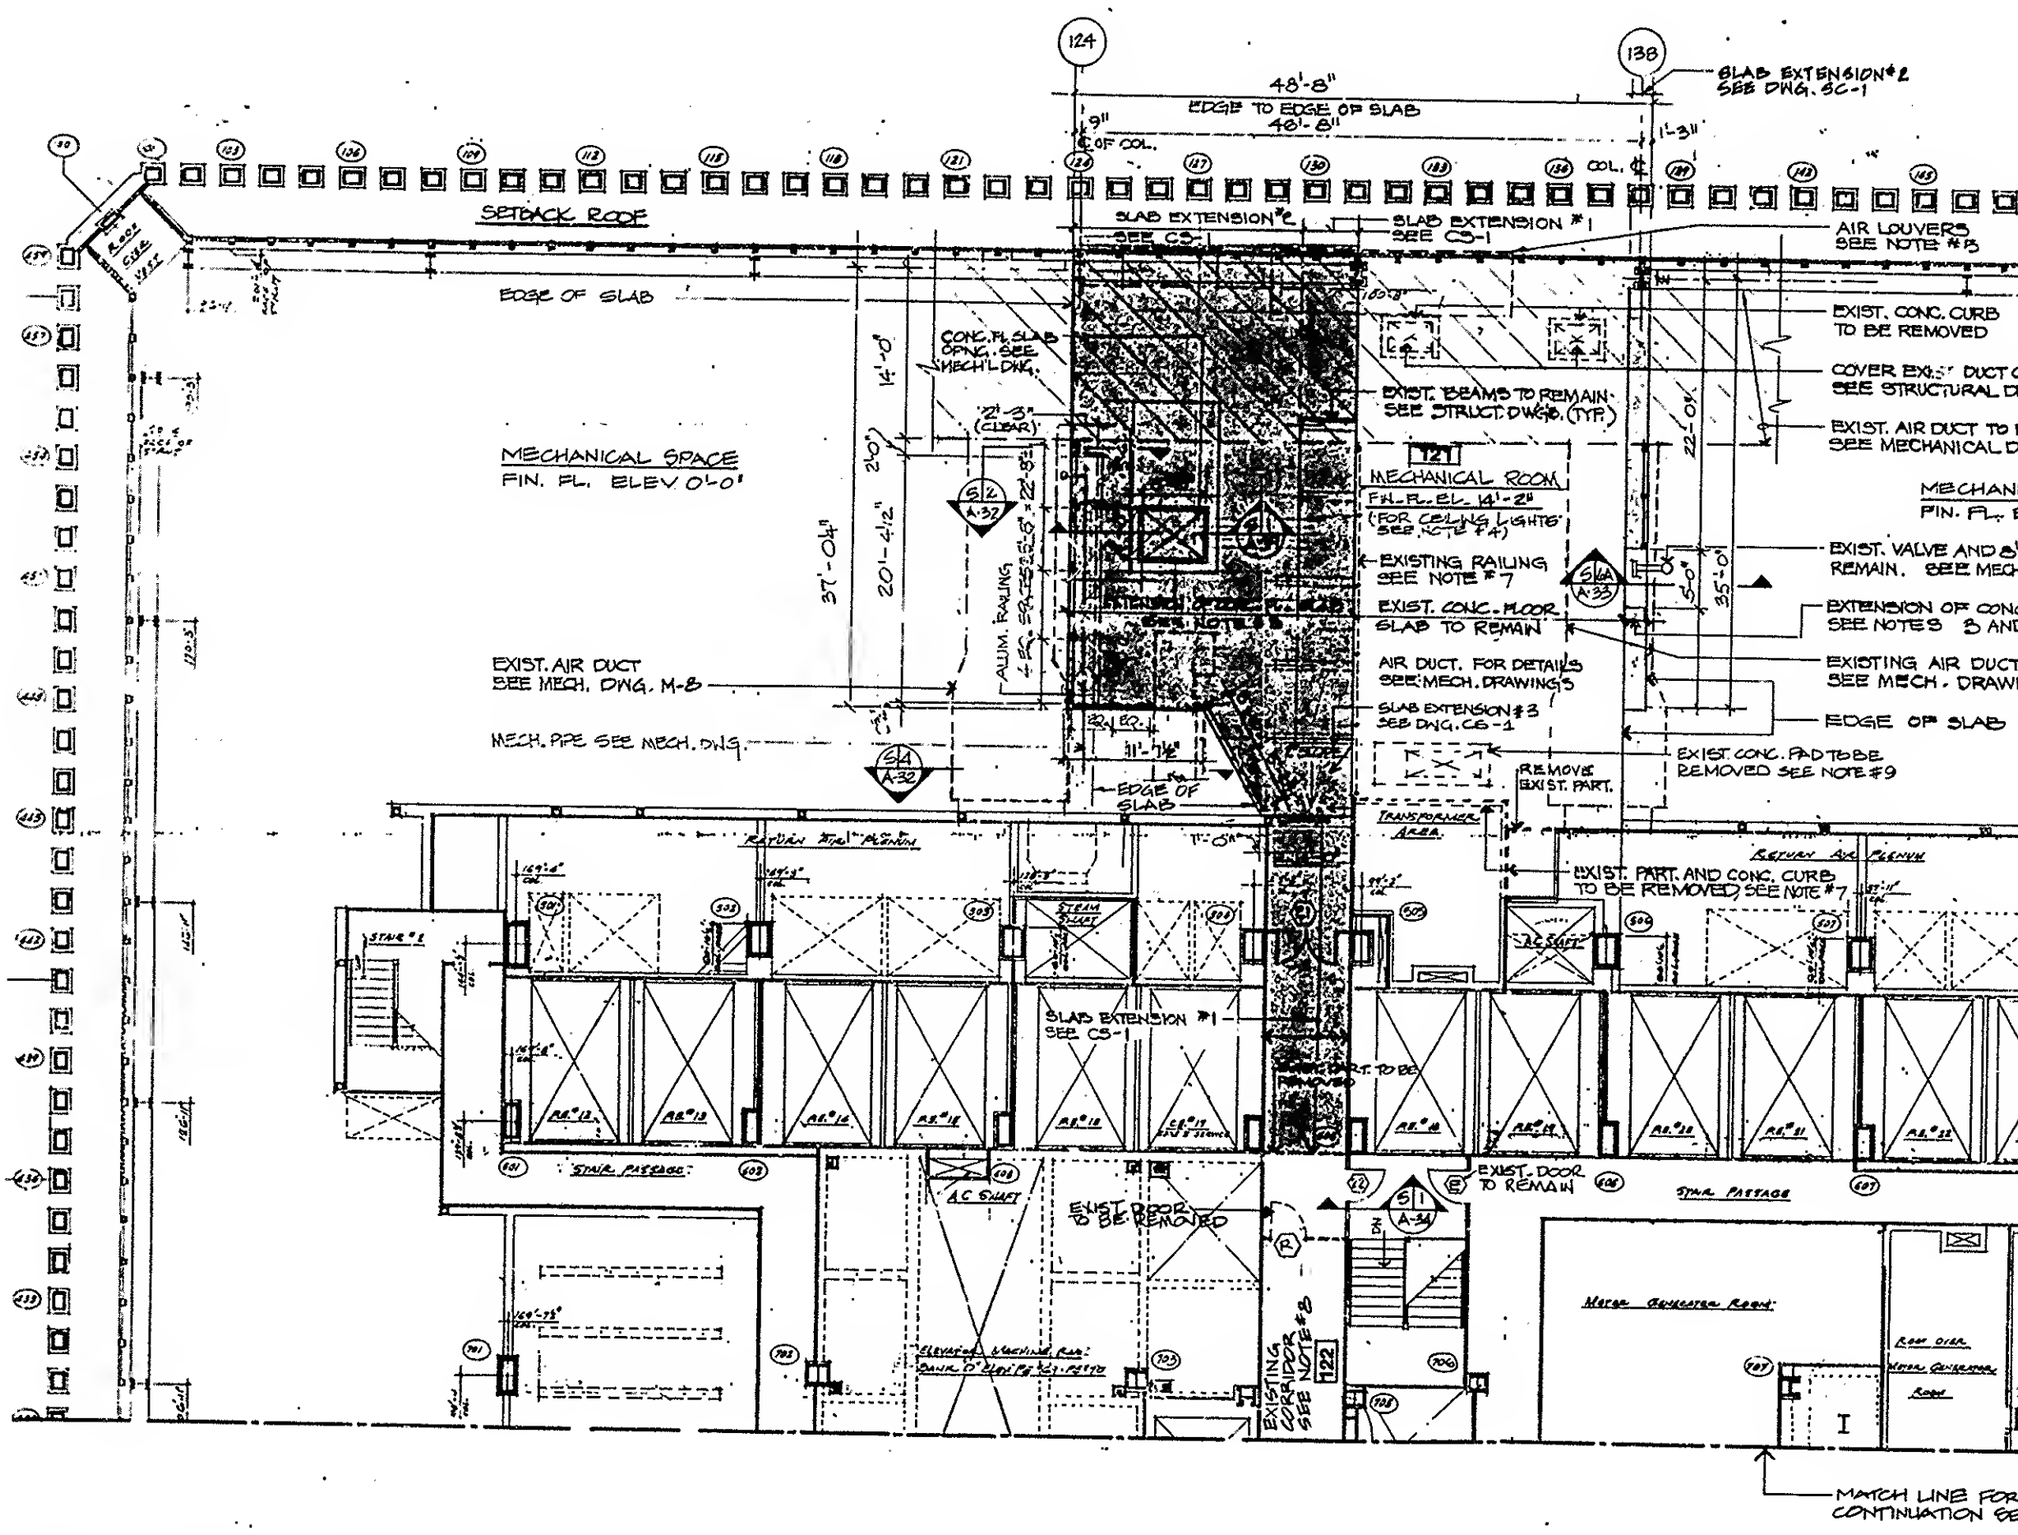

C 6 **CONSTRUCTION PLAN**

0 8 16
SCALE IN FEET